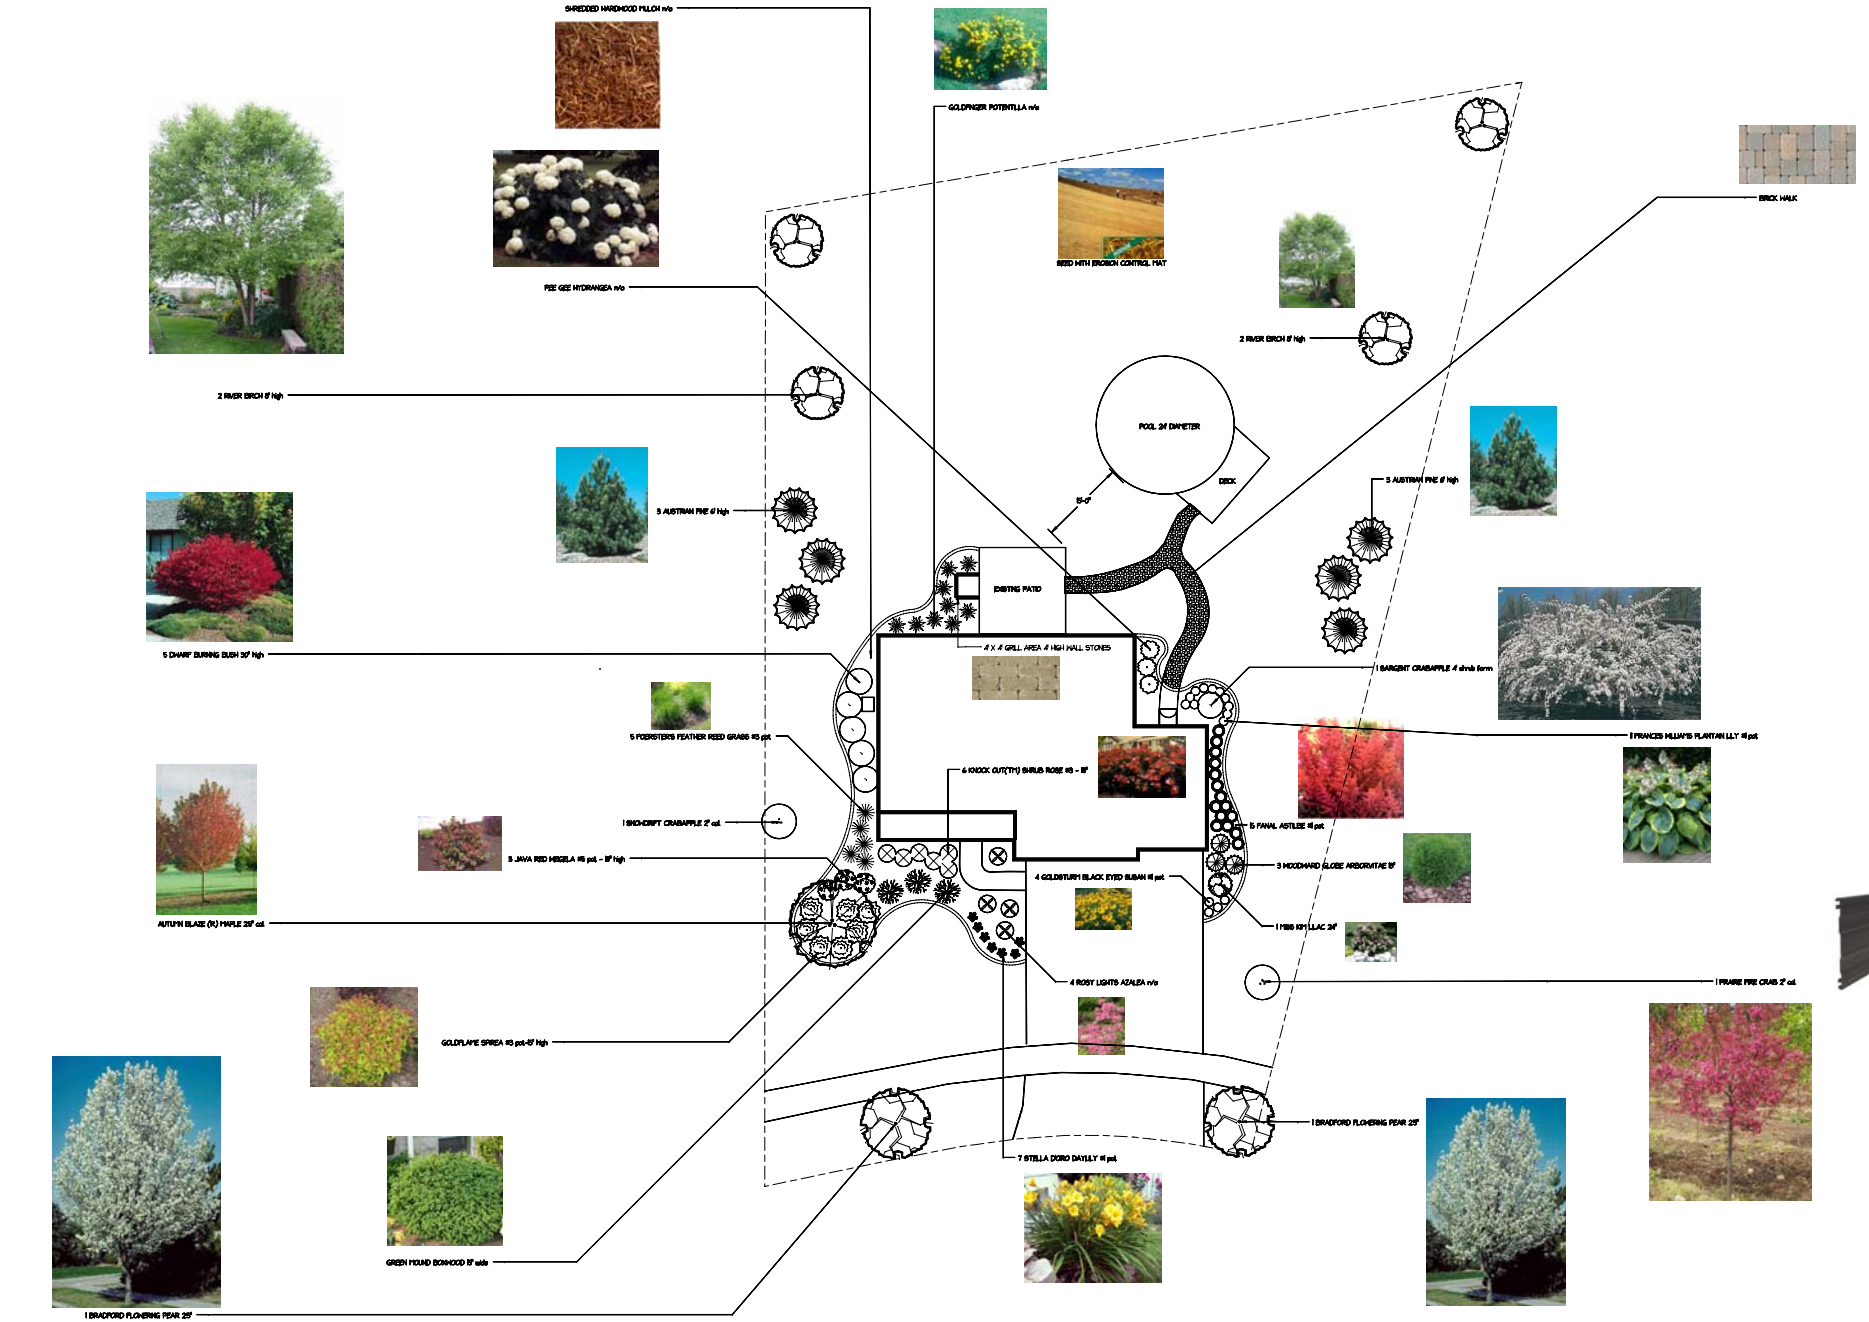
SHREDDED HARDWOOD MULCH m/o
GOLDFINGER POTENTILLA m/o
REED WITH EROSION CONTROL MAT
BRICK WALK
PEE GEE HYDRANGEA m/o
2 RIVER BIRCH 8' high
POOL 24' DIAMETER
DECK
5-0"
EXISTING PATIO
4' X 4' GRILL AREA 4' HIGH WALL STONES
3 AUSTRIAN PINE 8' high
5 DWARF BURNING BUSH 30" high
5 FOERSTERS FEATHER REED GRASS #3 pot
1 SARGENT CRABAPPLE 4' shrub form
1 FRANCES WILLIAMS PLANTAIN LILY #1 pot
6 KNOCK OUT(TM) SHRUB ROSE #3 - 18"
1 SNOWDRIFT CRABAPPLE 2" cal.
5 FANAL ASTILBE #1 pot
3 JAVA RED WEIGELA #5 pot - 18" high
3 WOODWARD GLOBE ARBORVITAE 5'
4 GOLDSTURM BLACK EYED SUSAN #1 pot
1 MISS KIM LILAC 24"
AUTUMN BLAZE (R) MAPLE 2.5" cal.
4 ROSY LIGHTS AZALEA m/o
1 PRAIRIE FIRE CRAB 2" cal.
OPTION #1
GOLDFLAME SPIREA #3 pot-5' high
1 BRADFORD FLOWERING PEAR 2.5"
7 STELLA DORO DAYLILY #1 pot
GREEN MOUND BOXWOOD 5' wide
1 BRADFORD FLOWERING PEAR 2.5"